




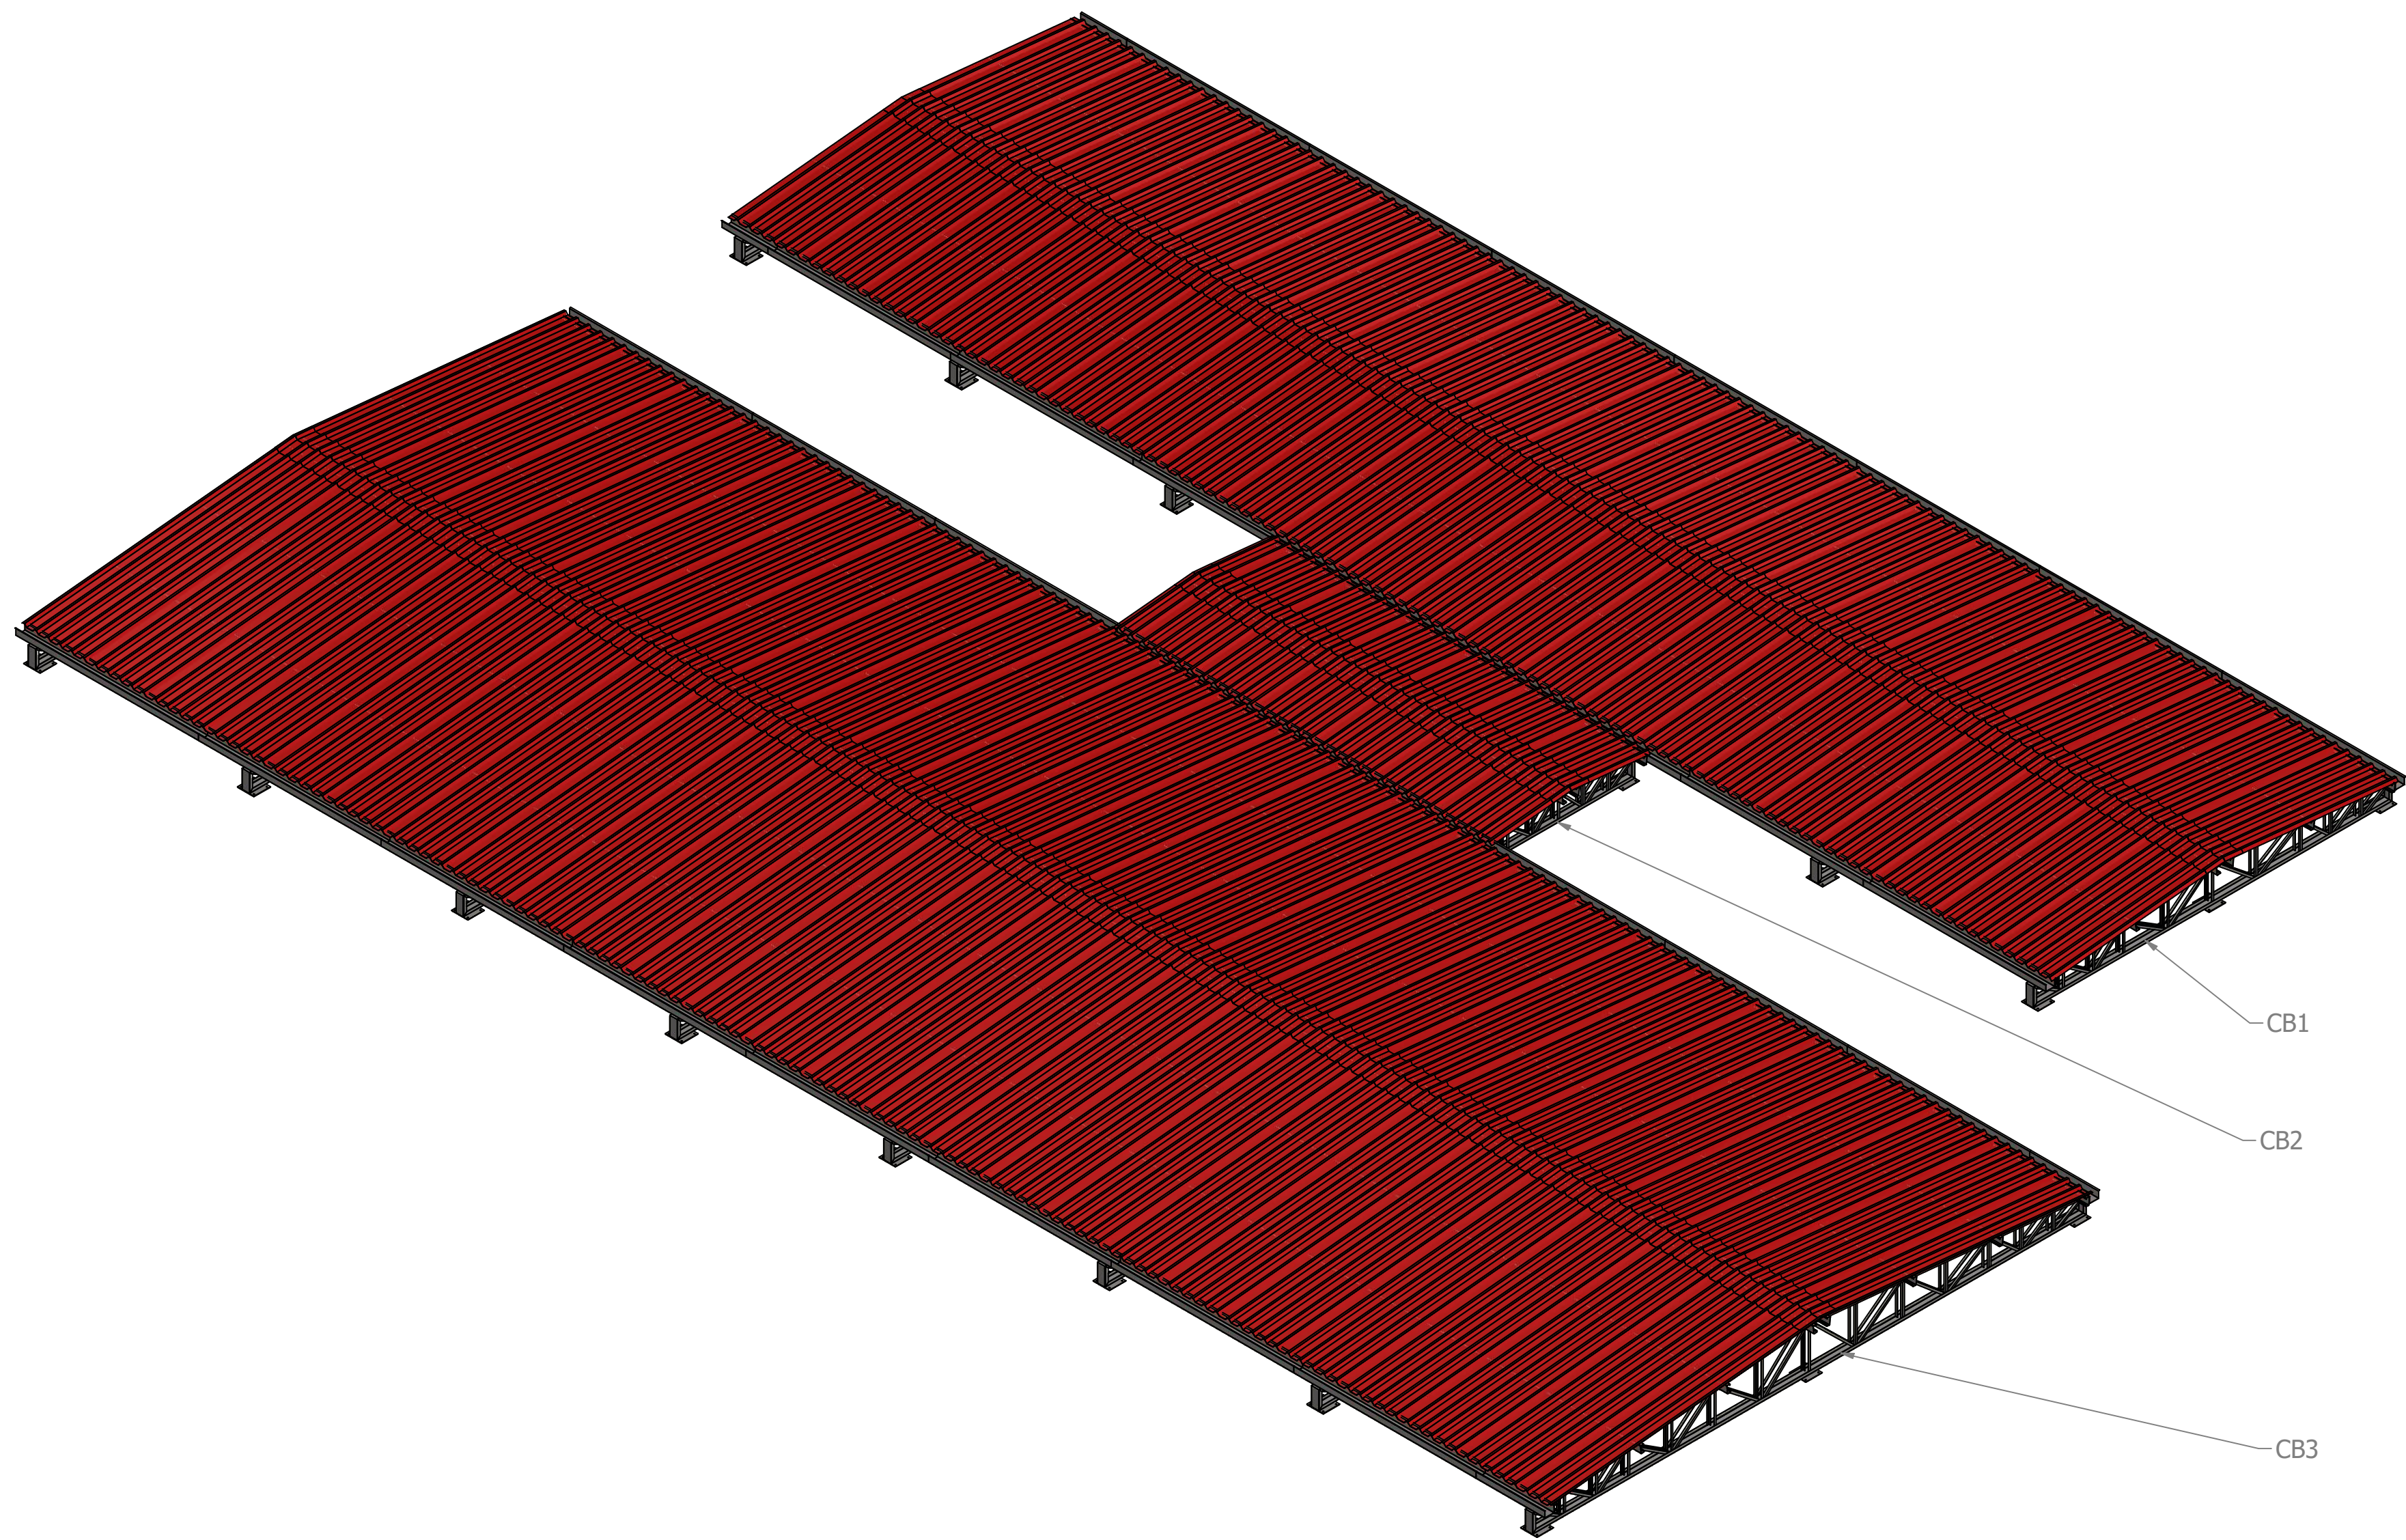


Cobertura UBS Fernandes (1:60)

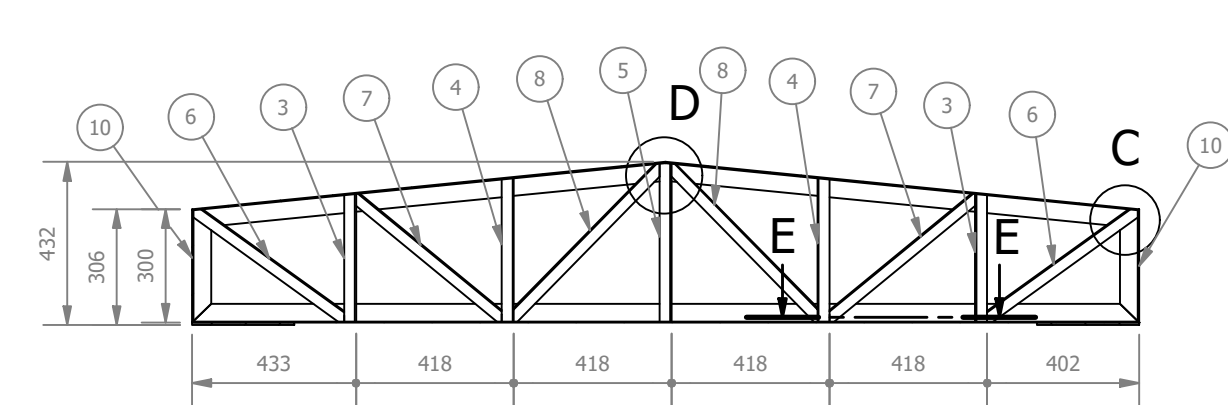


SEÇÃO B-B
ESCALA 1:20

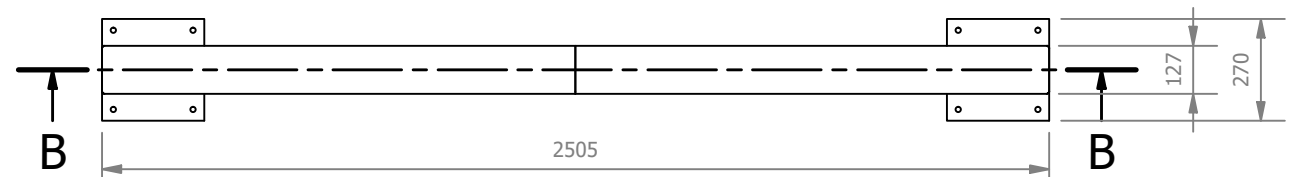


TR2 (1:20)

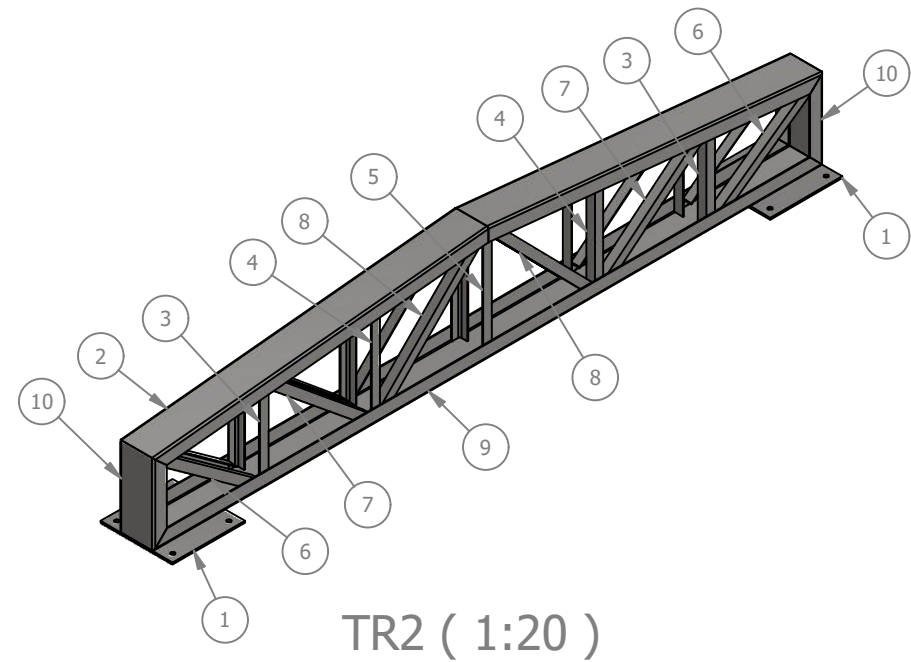


TR2 (1:20)

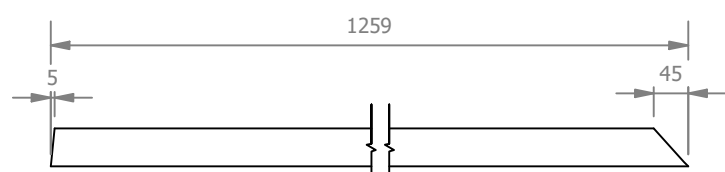


U1 (1:10)

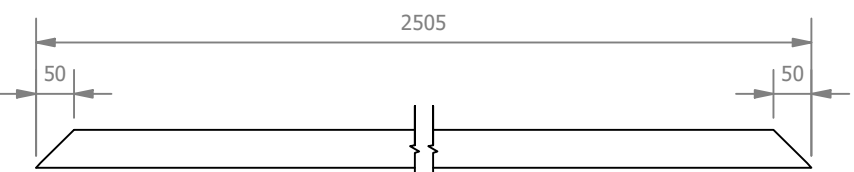


U2 (1:10)

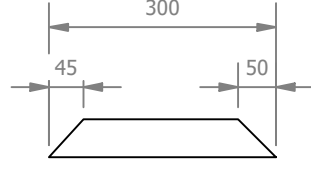


U3 (1:10)

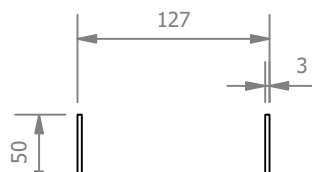


Perfil U (1:5)

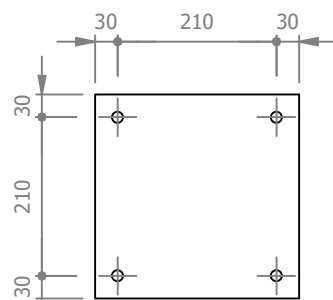


Ch1 (1:10)

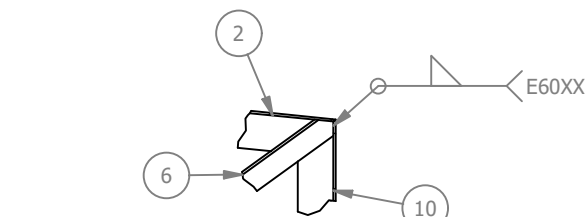

DETALHE C
ESCALA 1:10

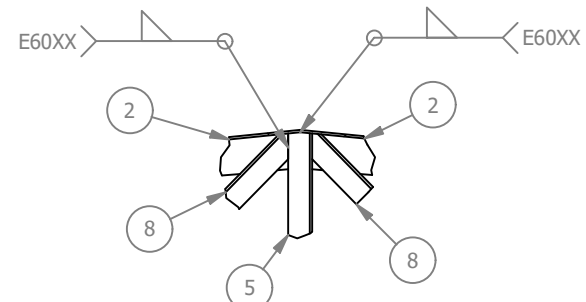


DETALHE D
ESCALA 1:10


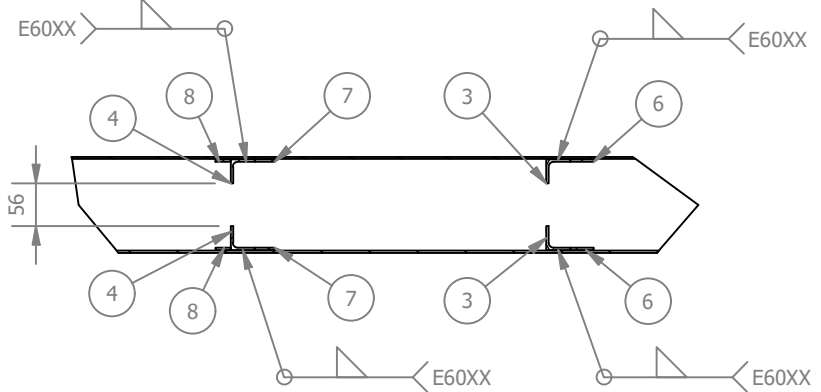


SEÇÃO E-E
ESCALA 1:10


LISTA DE PEÇAS					
ID	ITEM	QTD	DESCRIÇÃO	COMPRIM.	MATERIAL
1	Ch1	2	270 x 270 x 6,35		Aço ASTM A36
2	U1	2	Perfil U 127x50x3	1259	Aço 1020
3	L1	4	Cantoneira L 1.1/4 x 1.1/4 x 1/8	337	Aço ASTM A36
4	L2	4	Cantoneira L 1.1/4 x 1.1/4 x 1/8	379	Aço ASTM A36
5	L3	2	Cantoneira L 1.1/4 x 1.1/4 x 1/8	419	Aço ASTM A36
6	L4	4	Cantoneira L 1.1/4 x 1.1/4 x 1/8	495	Aço ASTM A36
7	L5	4	Cantoneira L 1.1/4 x 1.1/4 x 1/8	512	Aço ASTM A36
8	L6	4	Cantoneira L 1.1/4 x 1.1/4 x 1/8	568	Aço ASTM A36
9	U2	1	Perfil U 127x50x3	2505	Aço 1020
10	U3	2	Perfil U 127x50x3	300	Aço 1020

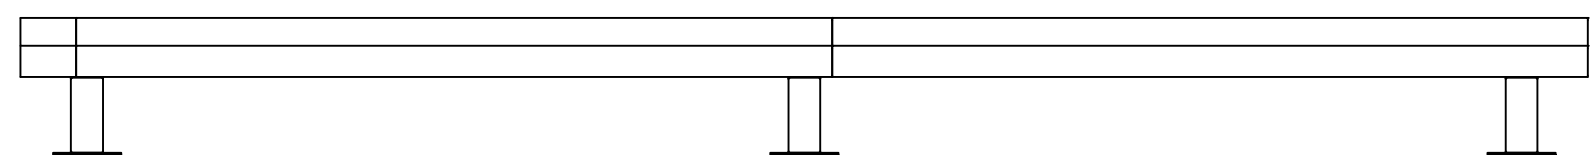


CB02 (1:30)

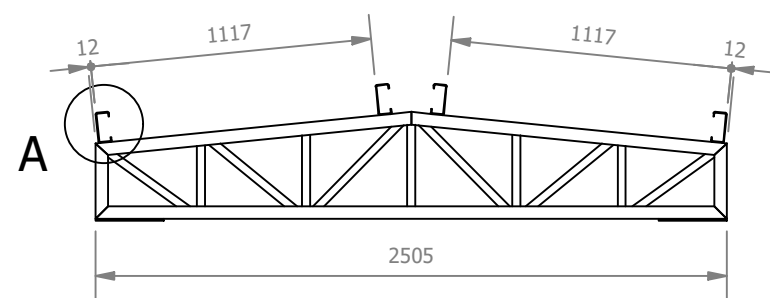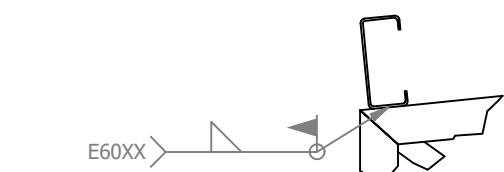

DETALHE A
ESCALA 1:10

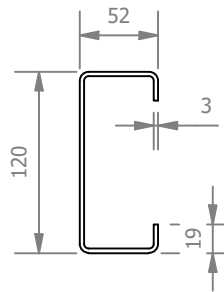

Terça (1:5)

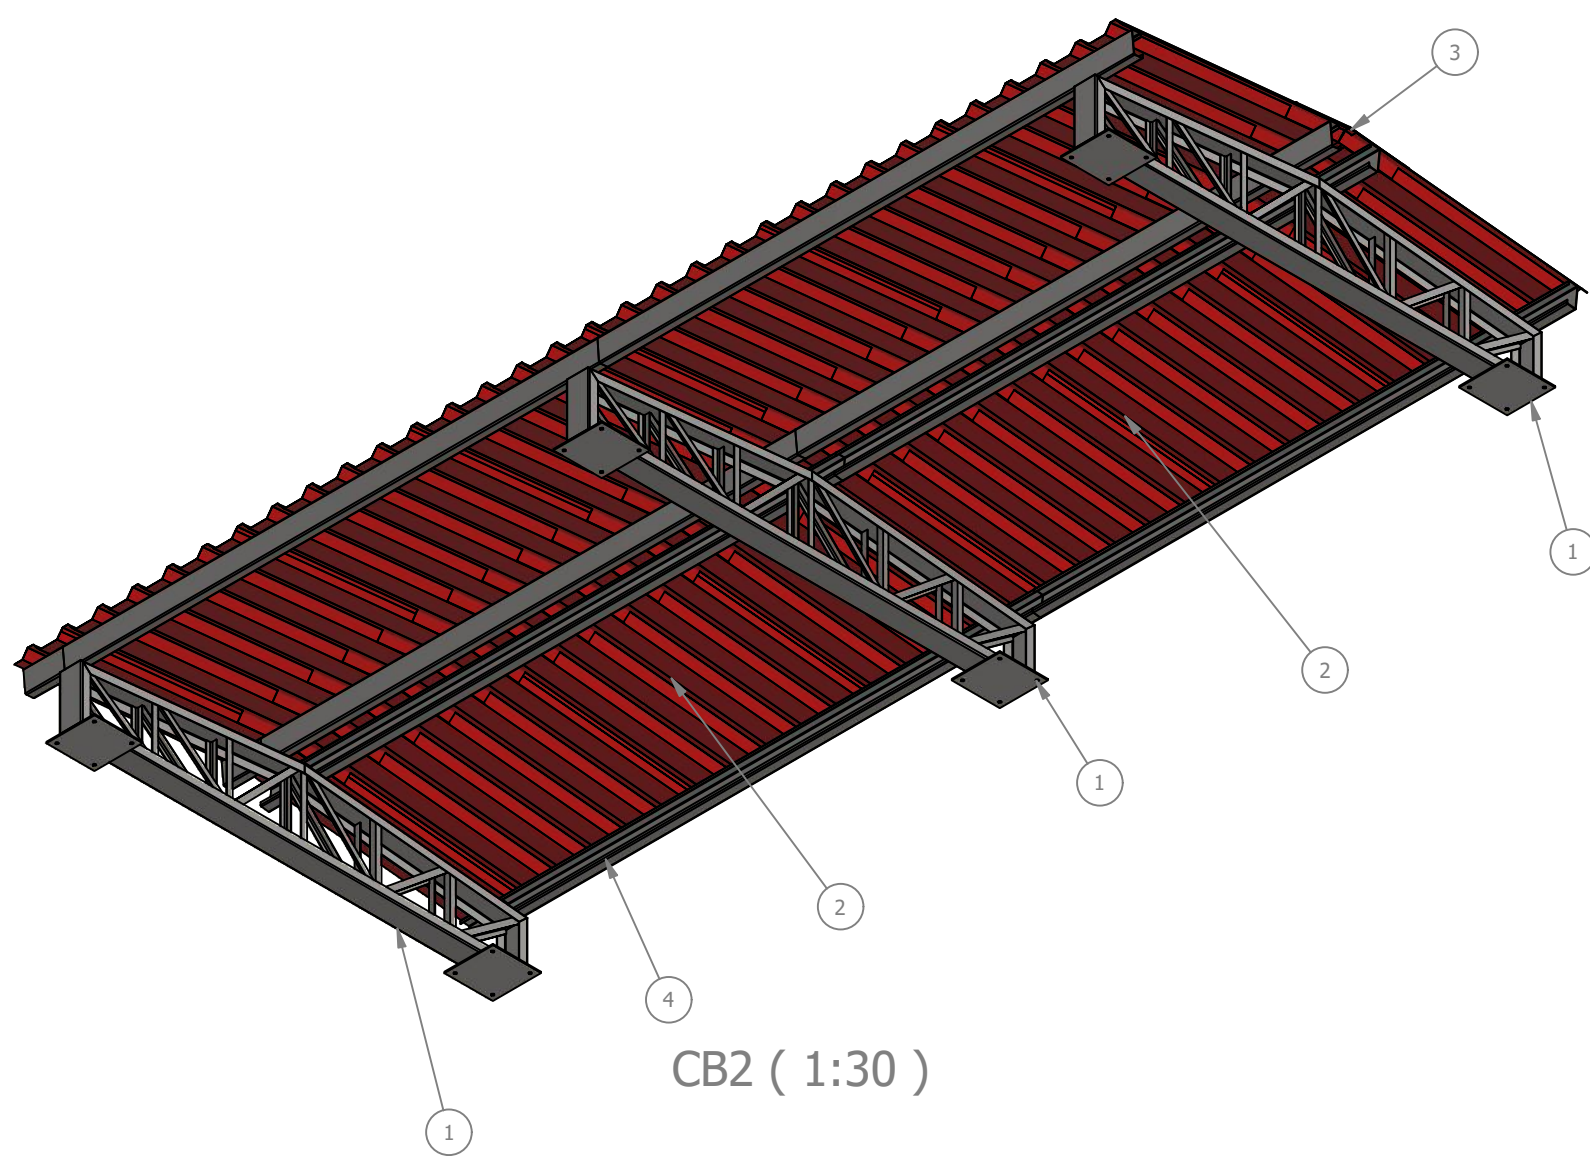

CB2 (1:30)

LISTA DE PEÇAS					
ID	ITEM	QTD	DESCRIÇÃO	COMPRIM.	MATERIAL
1	TR2	3			
2	Telha TR40 - 980mm útil (2)	14	TR40-980 x 0,5	1270	Aço Galvanizado
3	Cumeira TR40 - 980mm útil	7	Cumeira Trapezoidal		Aço Galvanizado
4	TERÇA 120x52x19x3	12	120 x 52 x 19 x 3	3000	Aço 1020
